Venue *Floor Plan*

Below is a to-scale venue floor plan that shows the maximum amount of round tables and the layout of the barns to help you start your organisation and how you want to decorate!
The measurements for each barn and key areas are below.

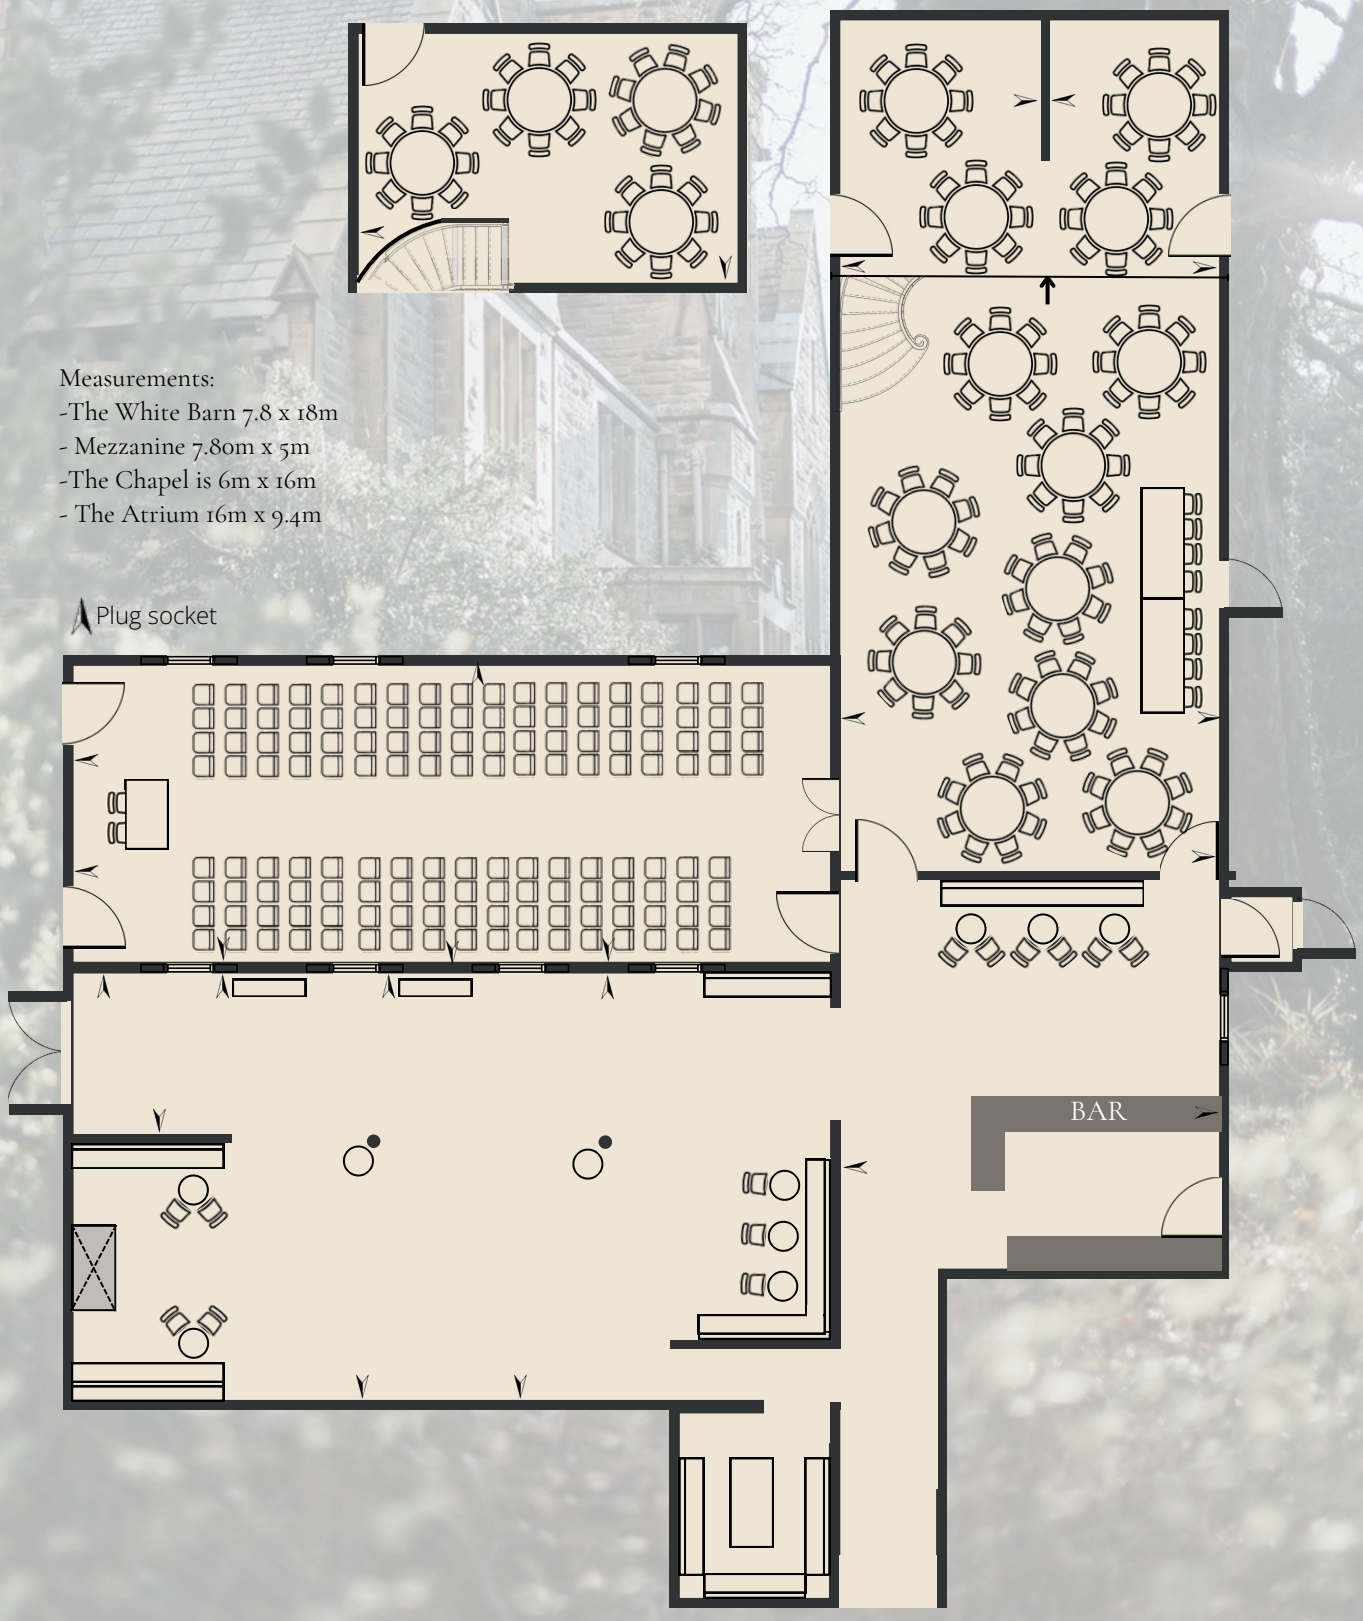

Measurements:
-The White Barn 7.8 x 18m
- Mezzanine 7.80m x 5m
-The Chapel is 6m x 16m
- The Atrium 16m x 9.4m